Draft Preferred Concept

Preliminary Design Subject to Change
Date: August 2022

DISCLAIMER
The purpose of this draft preferred concept is to identify possible future improvements. Details such as dimensions, locations, and specifications are approximate. This preliminary concepts are under consideration and must be reviewed and approved by the City of Missoula and the Montana Department of Transportation.

GENERAL NOTES

1. OTHER FEATURES TO CONSIDER INCLUDE INSTALLING PEDESTRIAN LIGHTING, PEDESTRIAN ACTUATED SIGNALS, AND OPTIONAL ADA CURB RAMPS

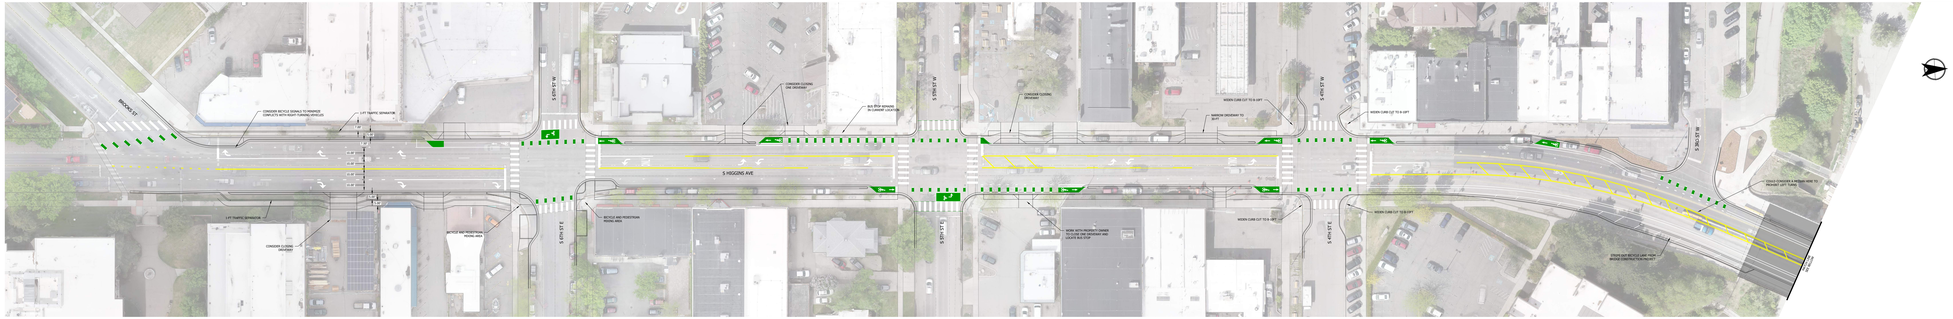

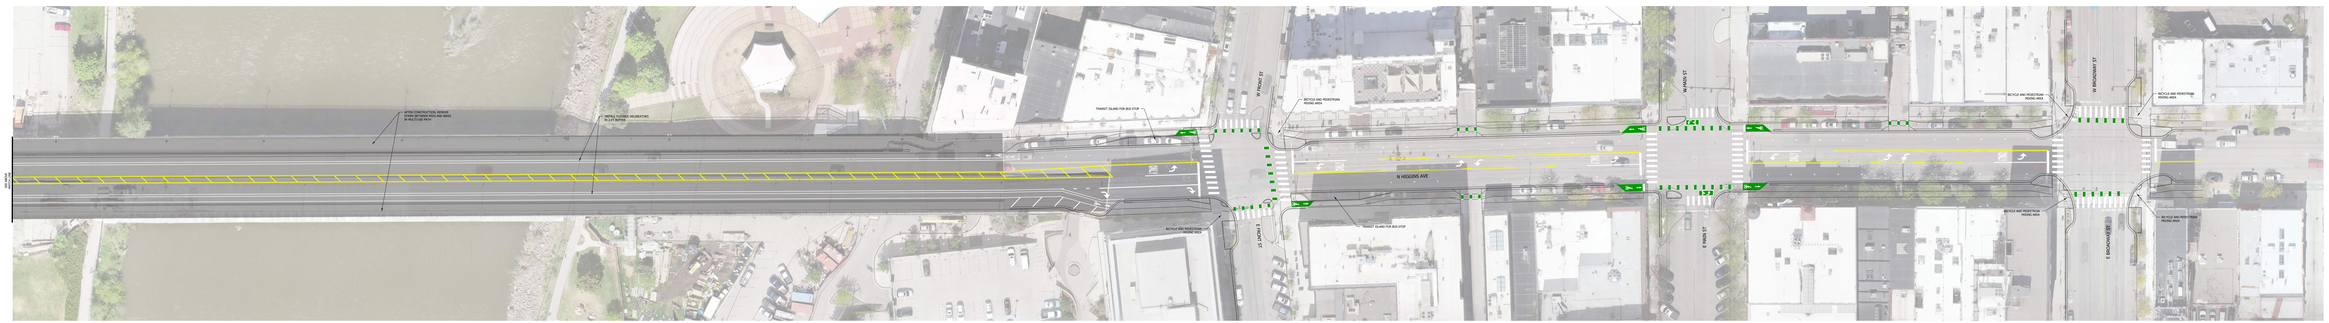

KITTELSON & ASSOCIATES
PORTLAND · BOISE · SEATTLE · TUCSON

Higgins Ave Corridor Plan
Missoula, MT